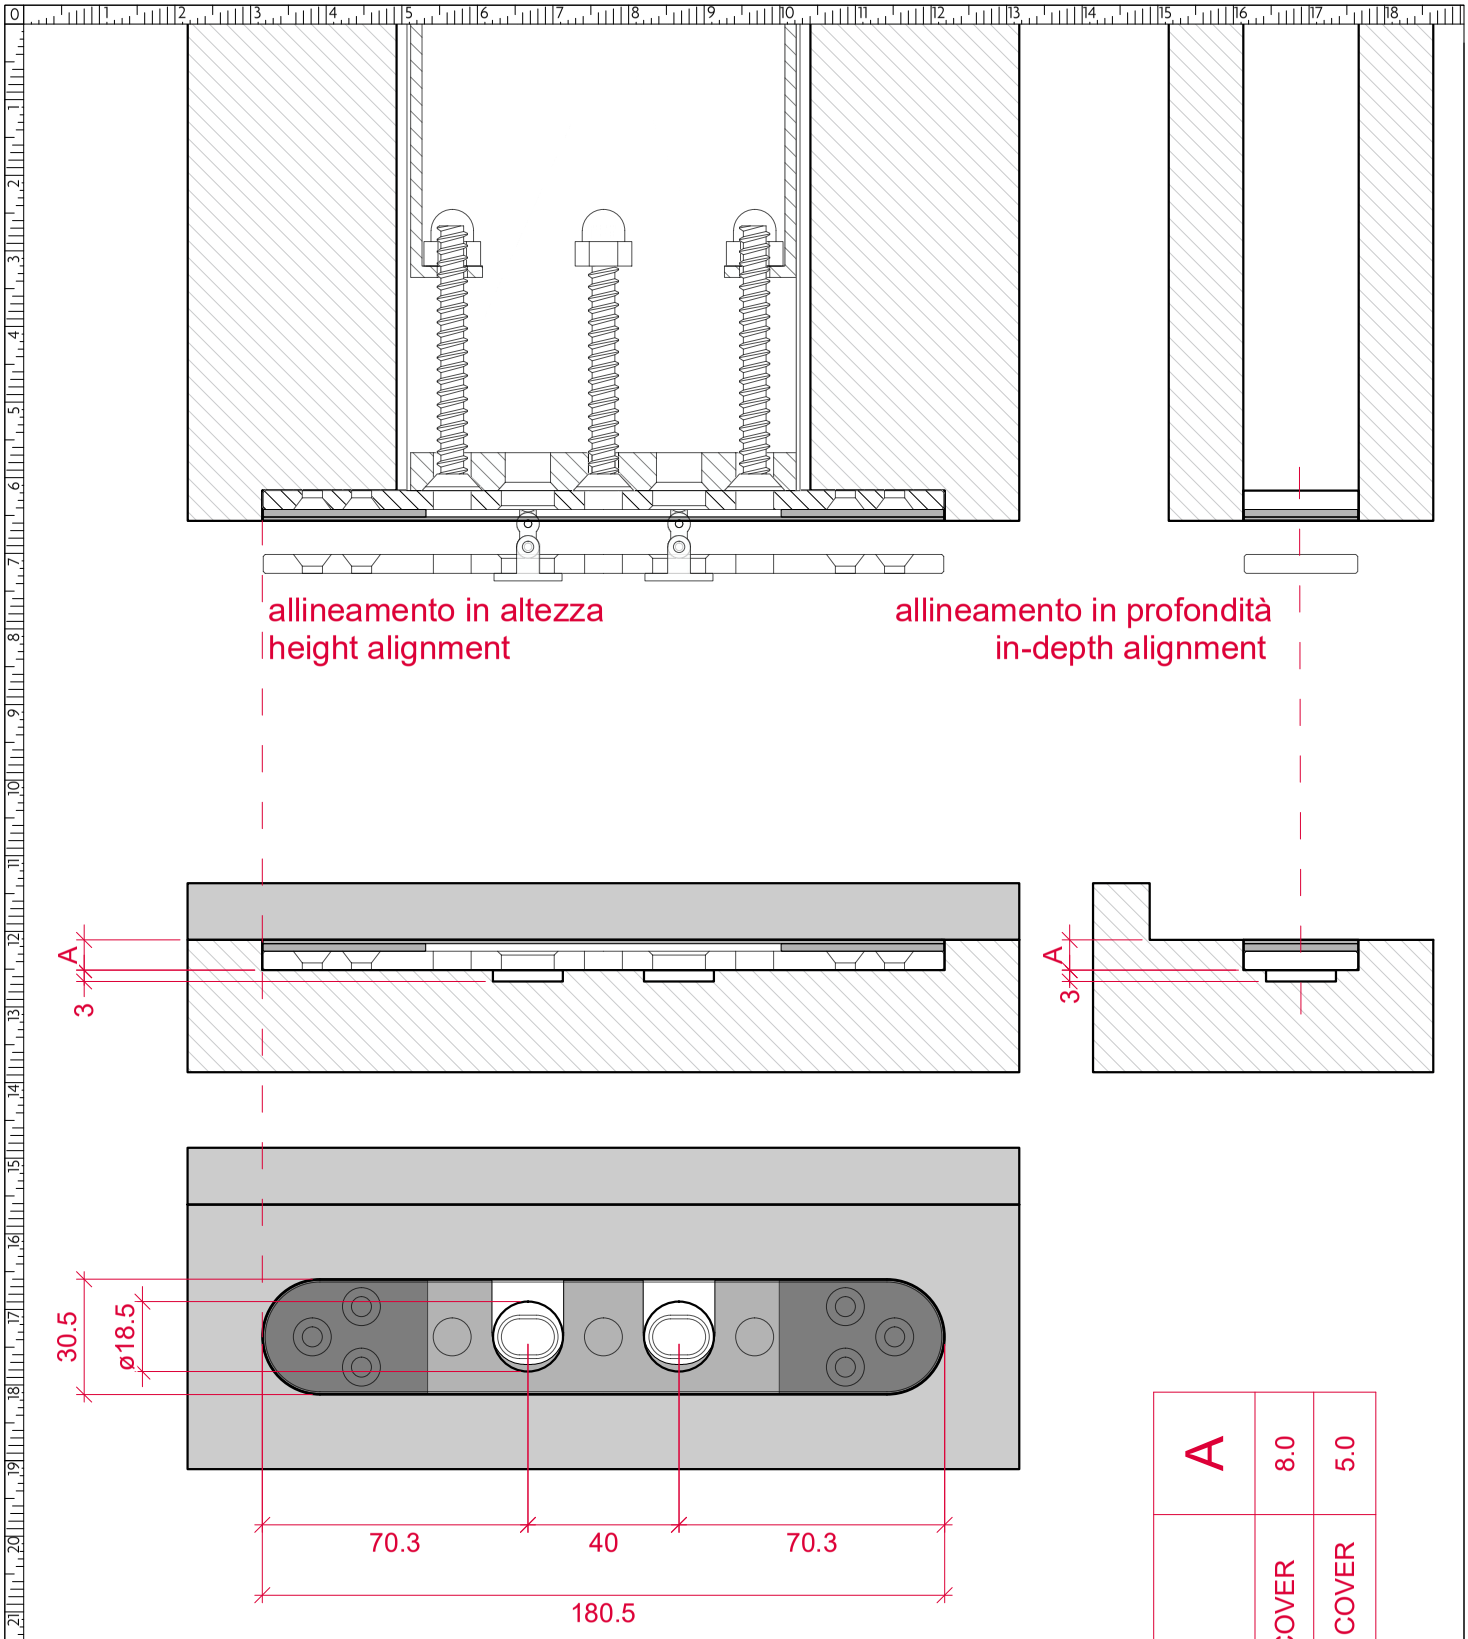

A	8.0	5.0
	with COVER	without COVER

PROJECT DEVELOPED BY:

CHEMOLLI FIRE Research

CHEMOLLI s.r.l.

Tel. +39 0464 518969
www.chemollifire.com

Via Sant'Alessandro, 2E
38066 - Riva D. G. (TN)
ITALY

TAVOLA:	Fresature telaio
SHEET NAME:	Frame millings
PROJECT SUPERVISOR:	Eros Chemolli
PROJECT MANAGER:	E P
PROJECT DESIGNER:	E P
PROJECT STATUS:	FINAL

CUSTOMER:

SCALE:	1:2
PRINT DATE:	13/03/2026
PROJECT CODE:	A6
SHEET #:	A6.F